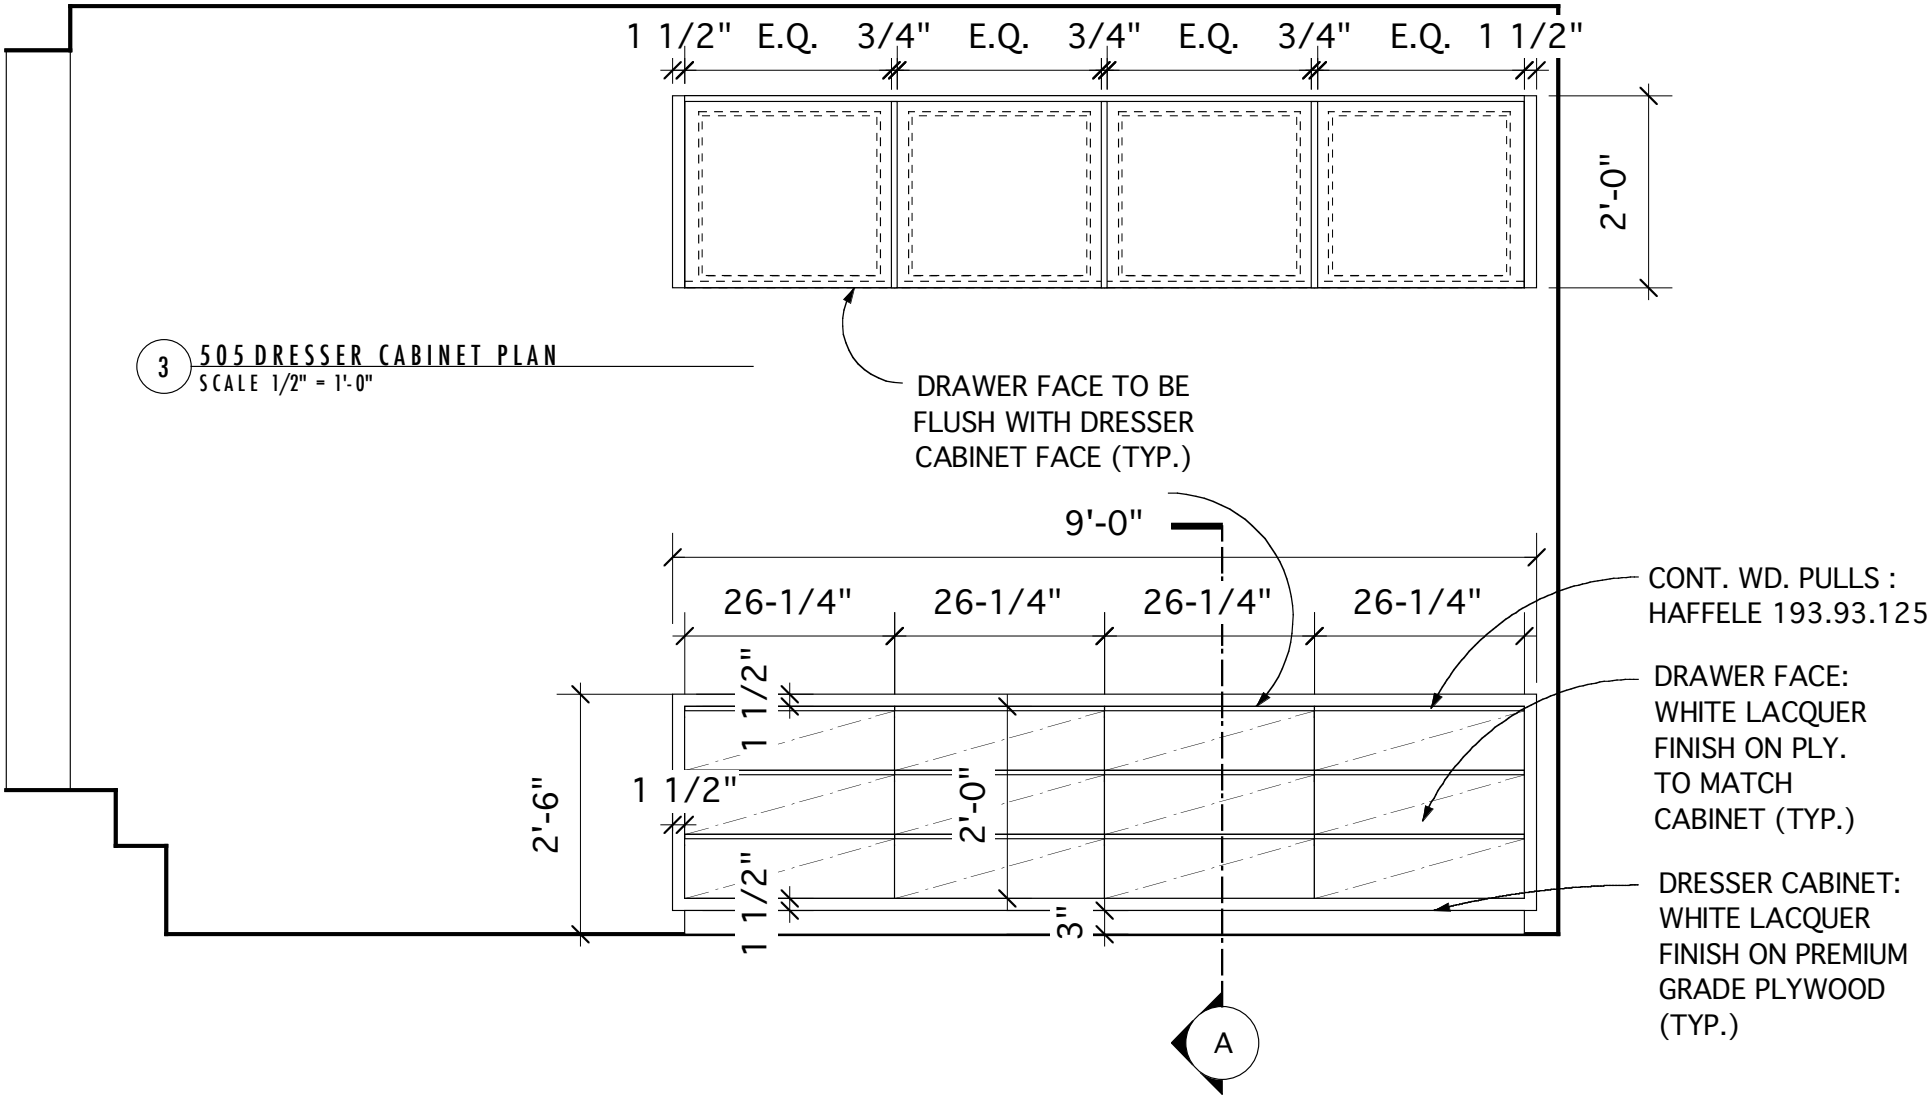

3 505 DRESSER CABINET PLAN
SCALE 1/2" = 1'-0"

2 505 DRESSER CABINET ELEVATION
SCALE 1/2" = 1'-0"